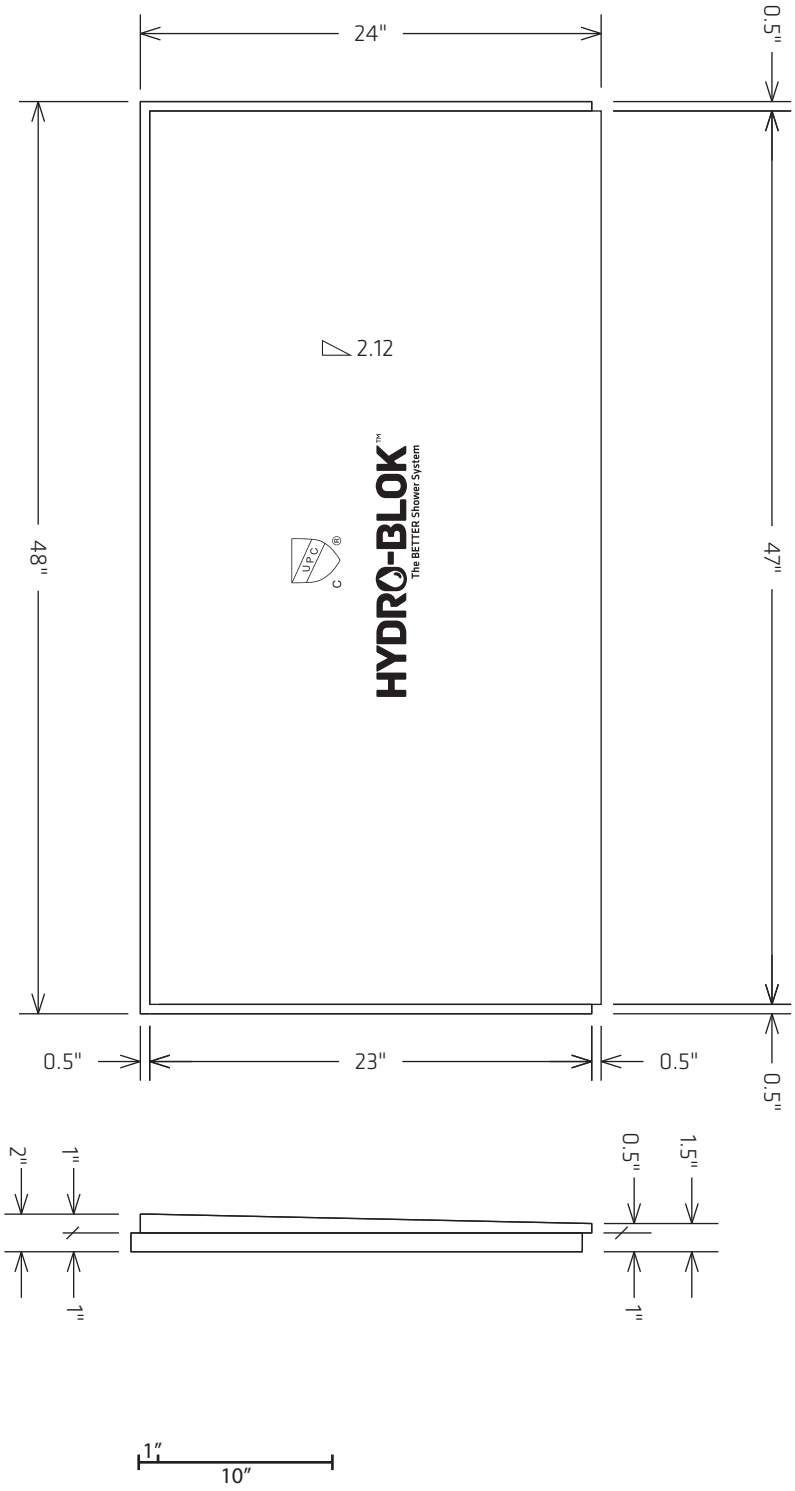

HYDRO-BLOK™

The BETTER Shower System

www.hydroblok.com

PO Box 12076 Murrayville RPO
Langley, British Columbia
CANADA V2Y 0M6
Tel: 1-778-278-2730

SKU: HBSPE2448			
Description: 24"x48" SHOWER PAN EXTENSION			
Date: January 01, 2015	Revision: 2015.1	Scale: 1:10	Drawing Number: 1 of 1
Drawn by: CC	Approved by: KK	Usage: Distribution	

Disclaimer: Dimensional drawings are provided on an "AS IS" basis for planning and estimation only and are subject to change without notice. While reasonable efforts have been taken to ensure the accuracy of all dimensions, HYDROBLOK International Ltd. makes no warranties as to the completeness or accuracy of this document.